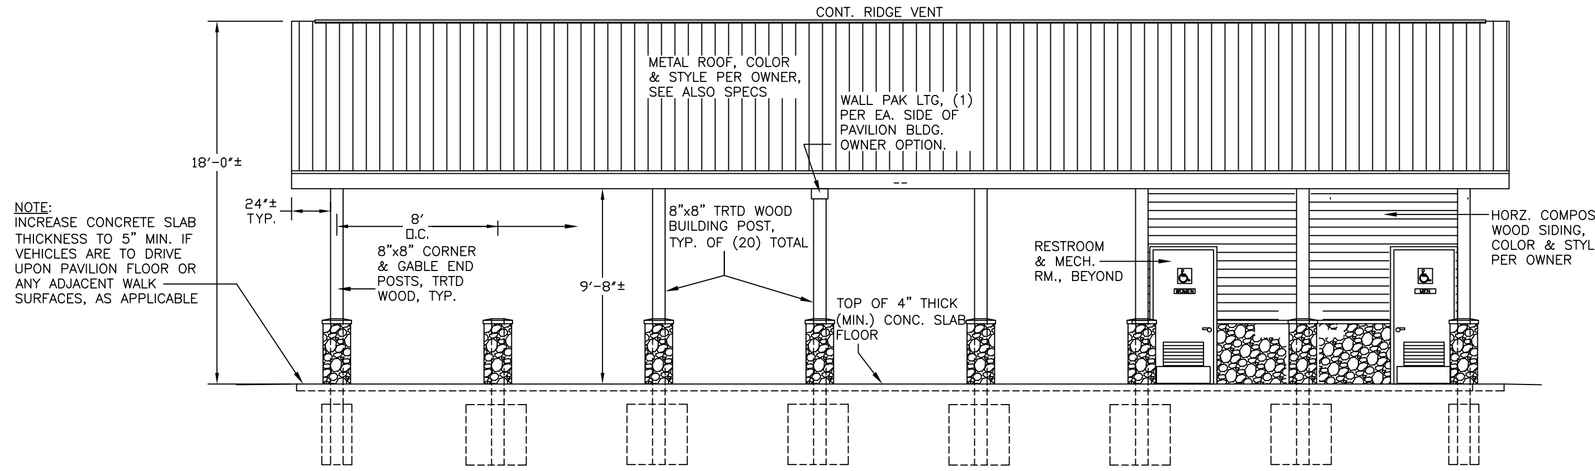

EAST EAVE SIDE

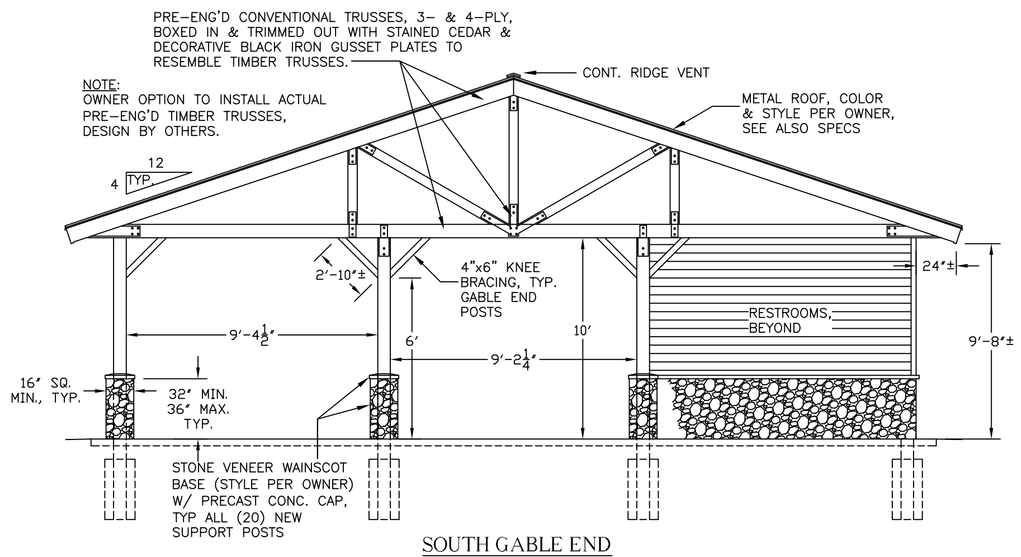

SOUTH GABLE END

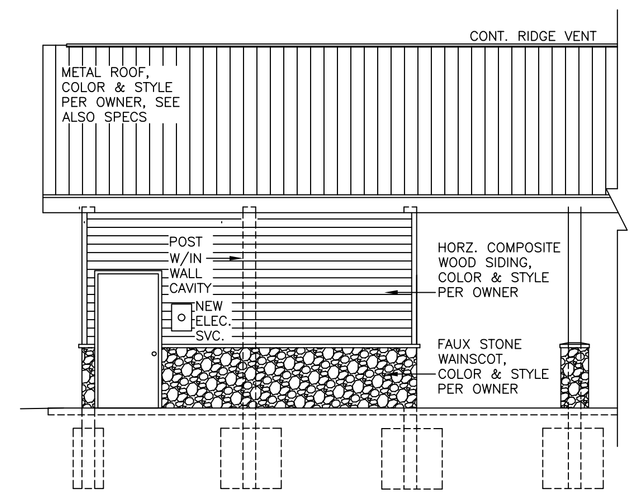

WEST EAVE SIDE (PARTIAL)

BUILDING ELEVATIONS

SCALE: 3/16"=1'-0"

STATE LAW ACT 174
3 FULL WORKING DAYS
BEFORE YOU DIG
CALL MISS DIG!
TOLL FREE
800-482-7171
or 811

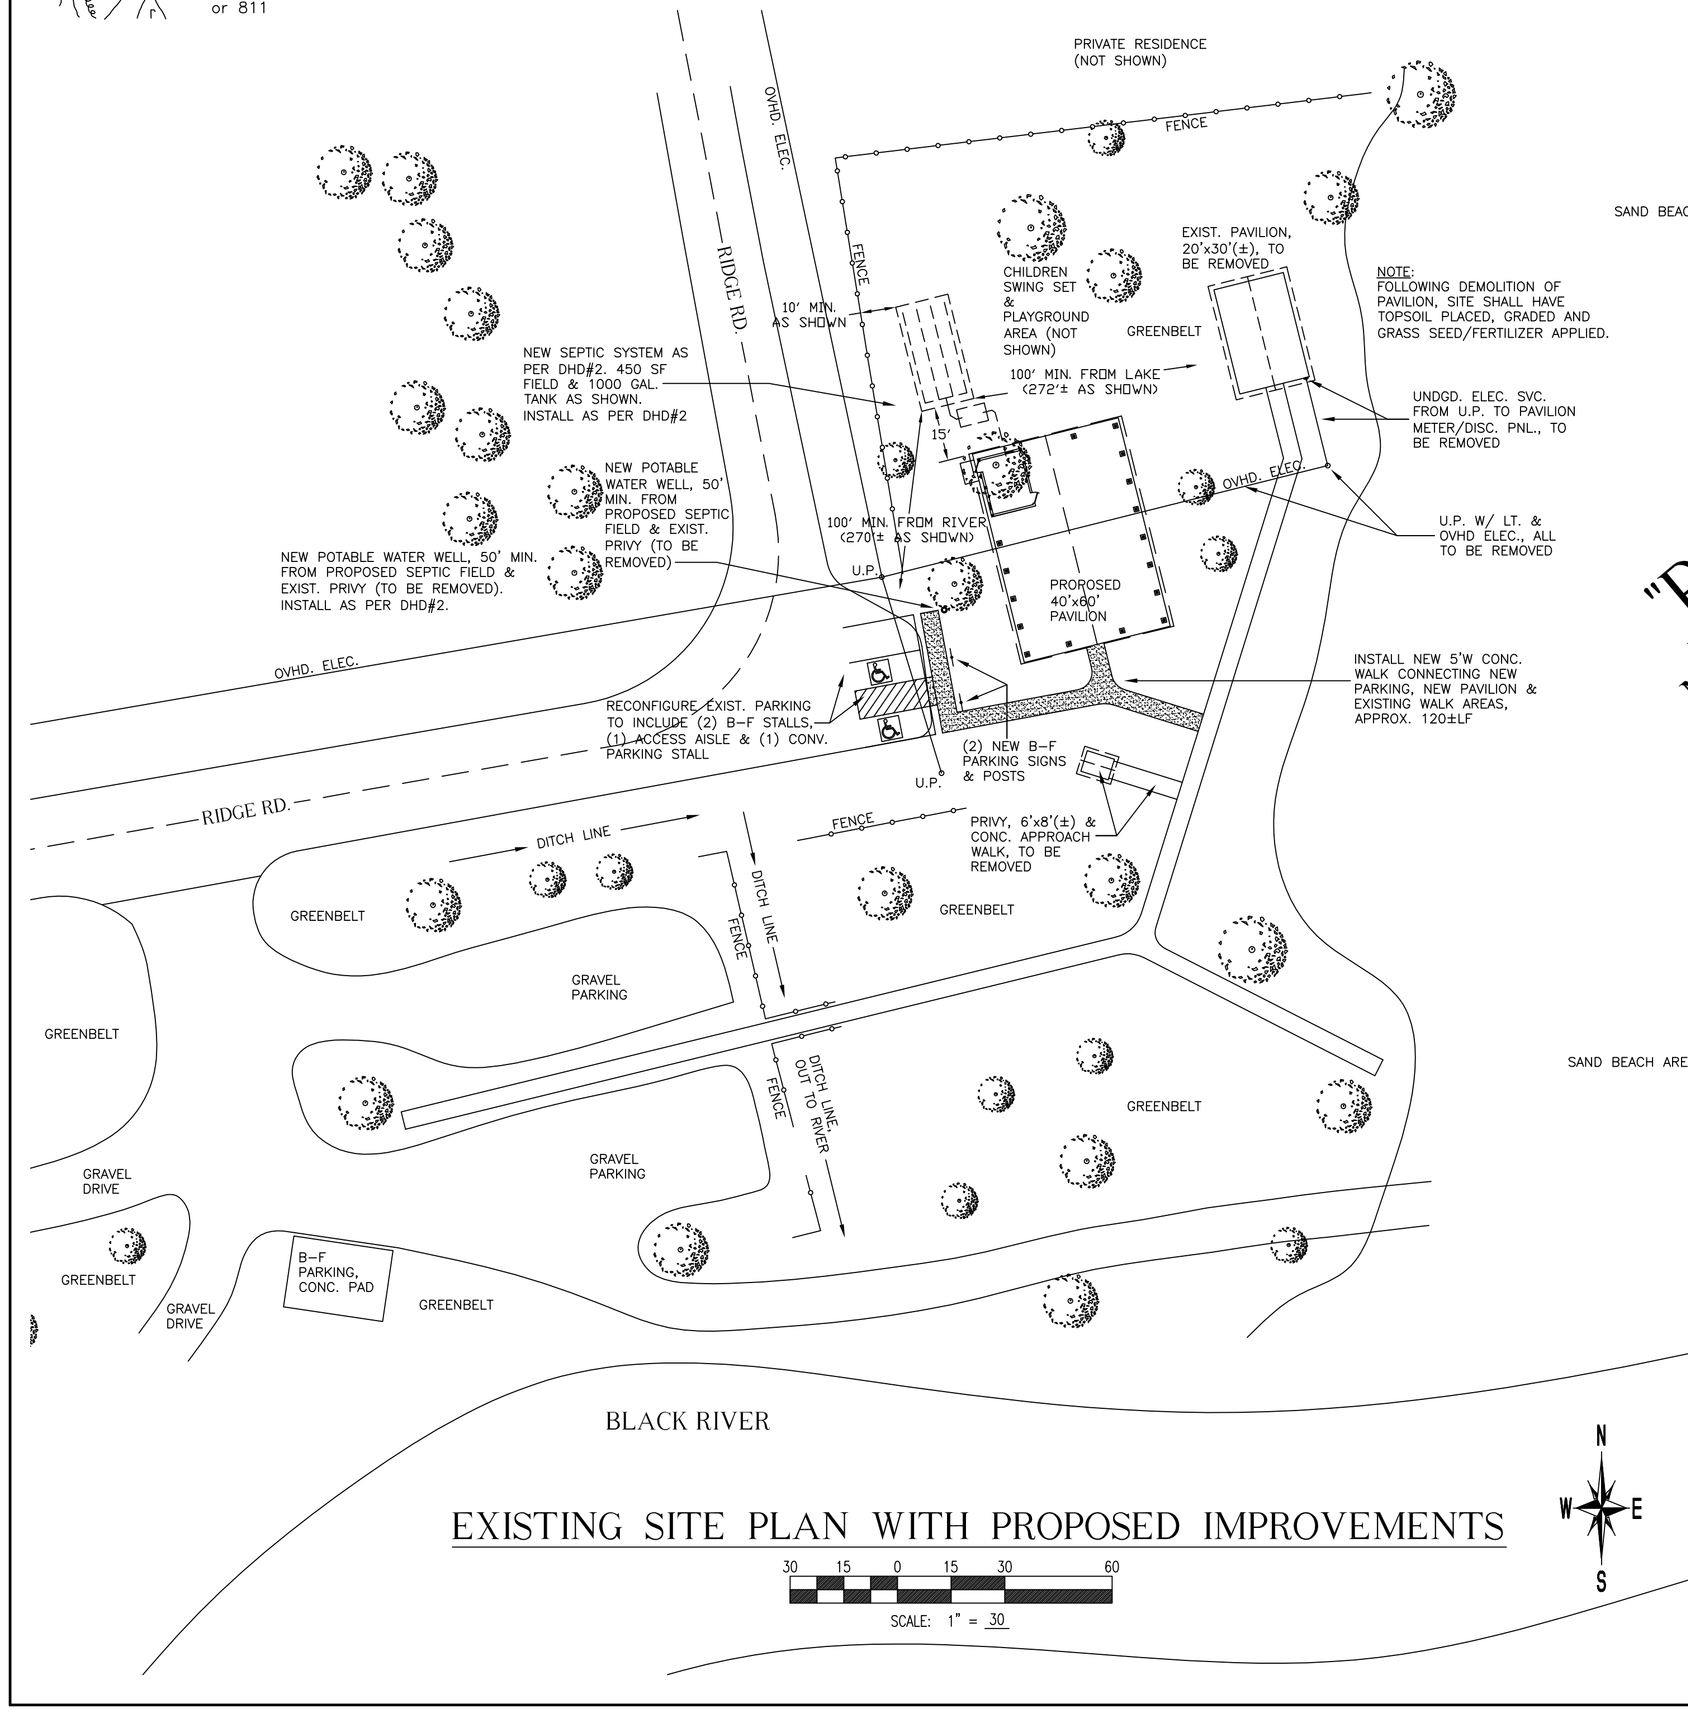

EXISTING SITE PLAN WITH PROPOSED IMPROVEMENTS

30 15 0 15 30 60

SCALE: 1" = 30

"PRELIMINARY"
NOT FOR CONSTRUCTION

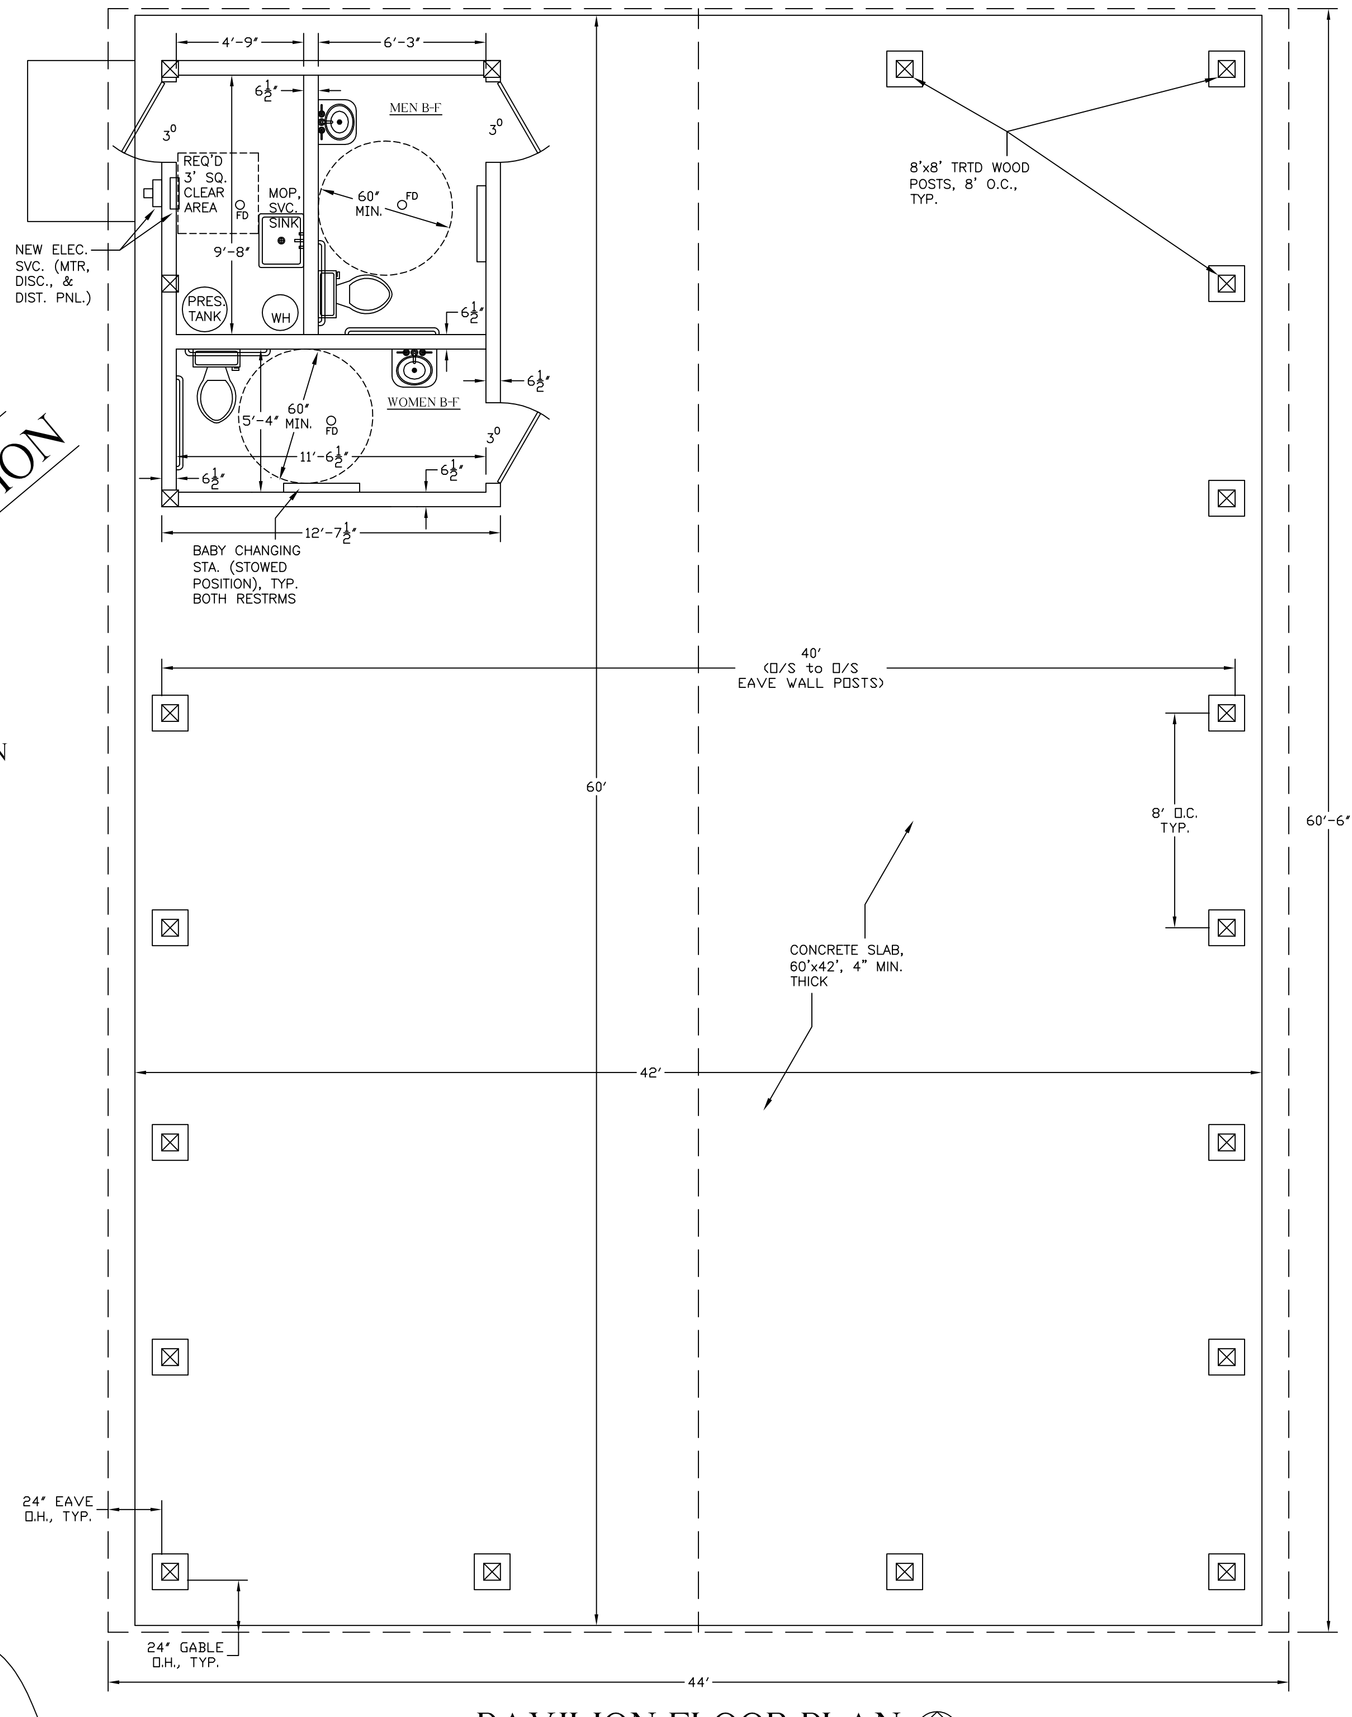

PAVILION FLOOR PLAN

SCALE: 1/4"=1'-0"

TRUE

REVISIONS	BY

ONE INCH
AT FULL SIZE, IF NOT ONE INCH SCALE ACCORDINGLY

CHANGES TO PLANS AND SPECIFICATIONS

ANY CHANGE INCLUDING ALTERATION, MODIFICATION, ADDITION, RELETION OR REVISION BY THE OWNER, MERCHANT OR ANY OTHER PERSON OR ENTITY TO THE PLANS AND SPECIFICATIONS, INCLUDING BUT NOT LIMITED TO THE PLANS AND SPECIFICATIONS AS SUBMITTED BY THE ENGINEER, AFTER THEY HAVE BEEN APPROVED BY THE ENGINEER, SHALL RELEASE THE ENGINEER FROM ANY AND ALL LIABILITY RESULTING THEREFROM. ANY SUCH CHANGE MADE BY THE OWNER, ARCHITECT, CONTRACTOR, SUB-CONTRACTOR OR ANY OTHER PARTY, WITHOUT THE WRITTEN APPROVAL OF THE ENGINEER, SHALL BE DONE AT THE SOLE RISK OF THE PARTY MAKING SUCH CHANGE. ANY DAMAGE SHALL BEFOUND, UNDONE, AND HELD HARMLESS THE ENGINEER FROM ANY AND ALL LIABILITY RESULTING FROM SUCH DAMAGE.

REPRODUCTION

THESE DRAWINGS ARE THE PROPERTY OF THE ENGINEER, AND ARE NOT TO BE USED OR REPRODUCED WITHOUT HIS WRITTEN PERMISSION. ALL RIGHTS RESERVED UNDER COPYRIGHT LAWS.

Russo Engineering, LLC
ENGINEERING, DESIGN & CONSULTING SERVICES
PO Box 187, Tawas City, MI 48764
PH: (989) 362-7735 FAX: (989) 362-7743

SITE PLAN, BUILDING FLOOR PLAN, ELEVATIONS AND NOTES

Pavilion & Restroom Building
Alcona Township Huron Park, Black River MI 48721

Date	31JAN25
Scale	AS SHOWN
Drawn	MR
Job	B-256
File	clients\l\B-256
Sheet	1
Of	4 Sheets